



FRONT ELEVATION
SCALE 1/4" = 1'-0"

BASEMENT FOUNDATION BEYOND

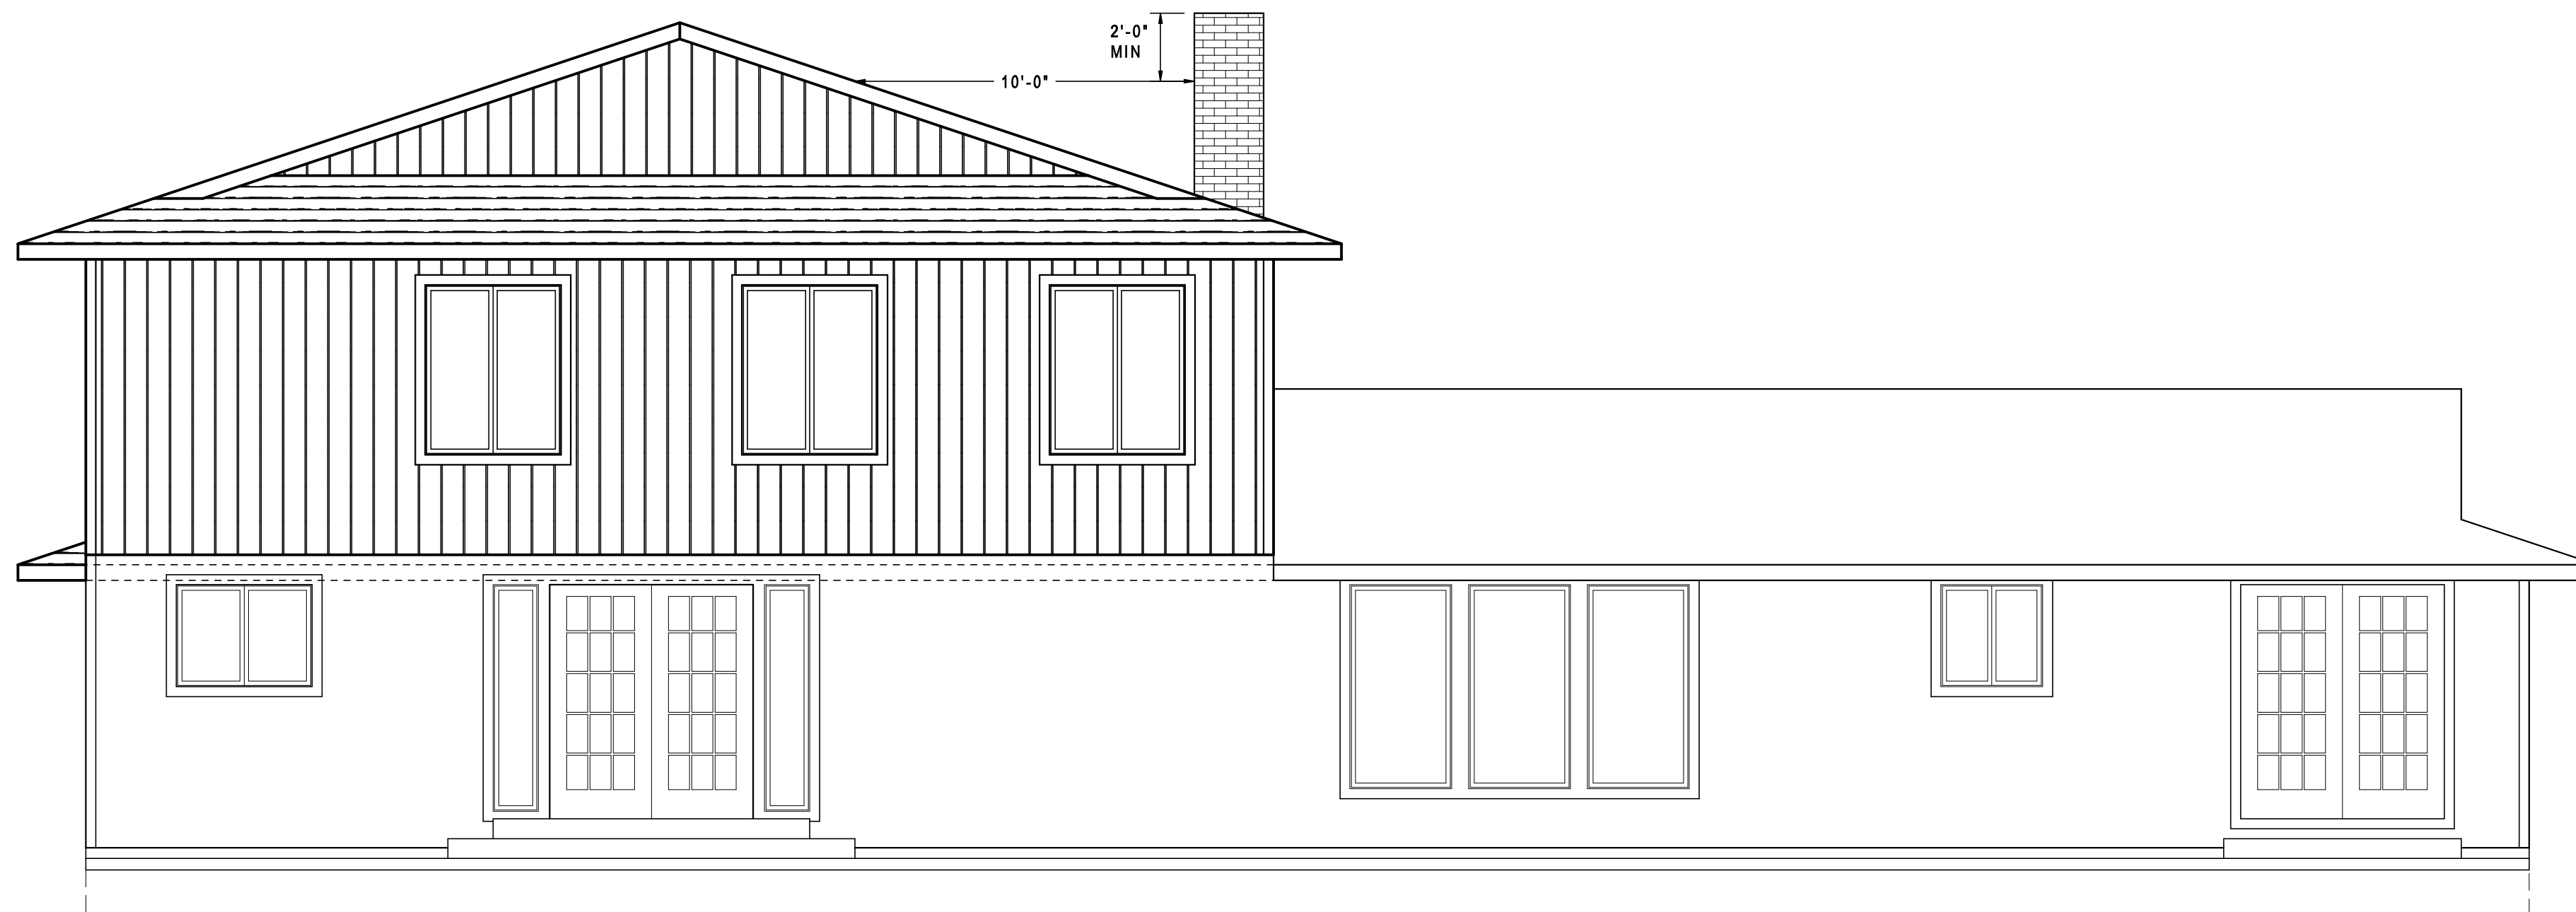


REAR ELEVATION
SCALE 1/4" = 1'-0"

BASEMENT FOUNDATION

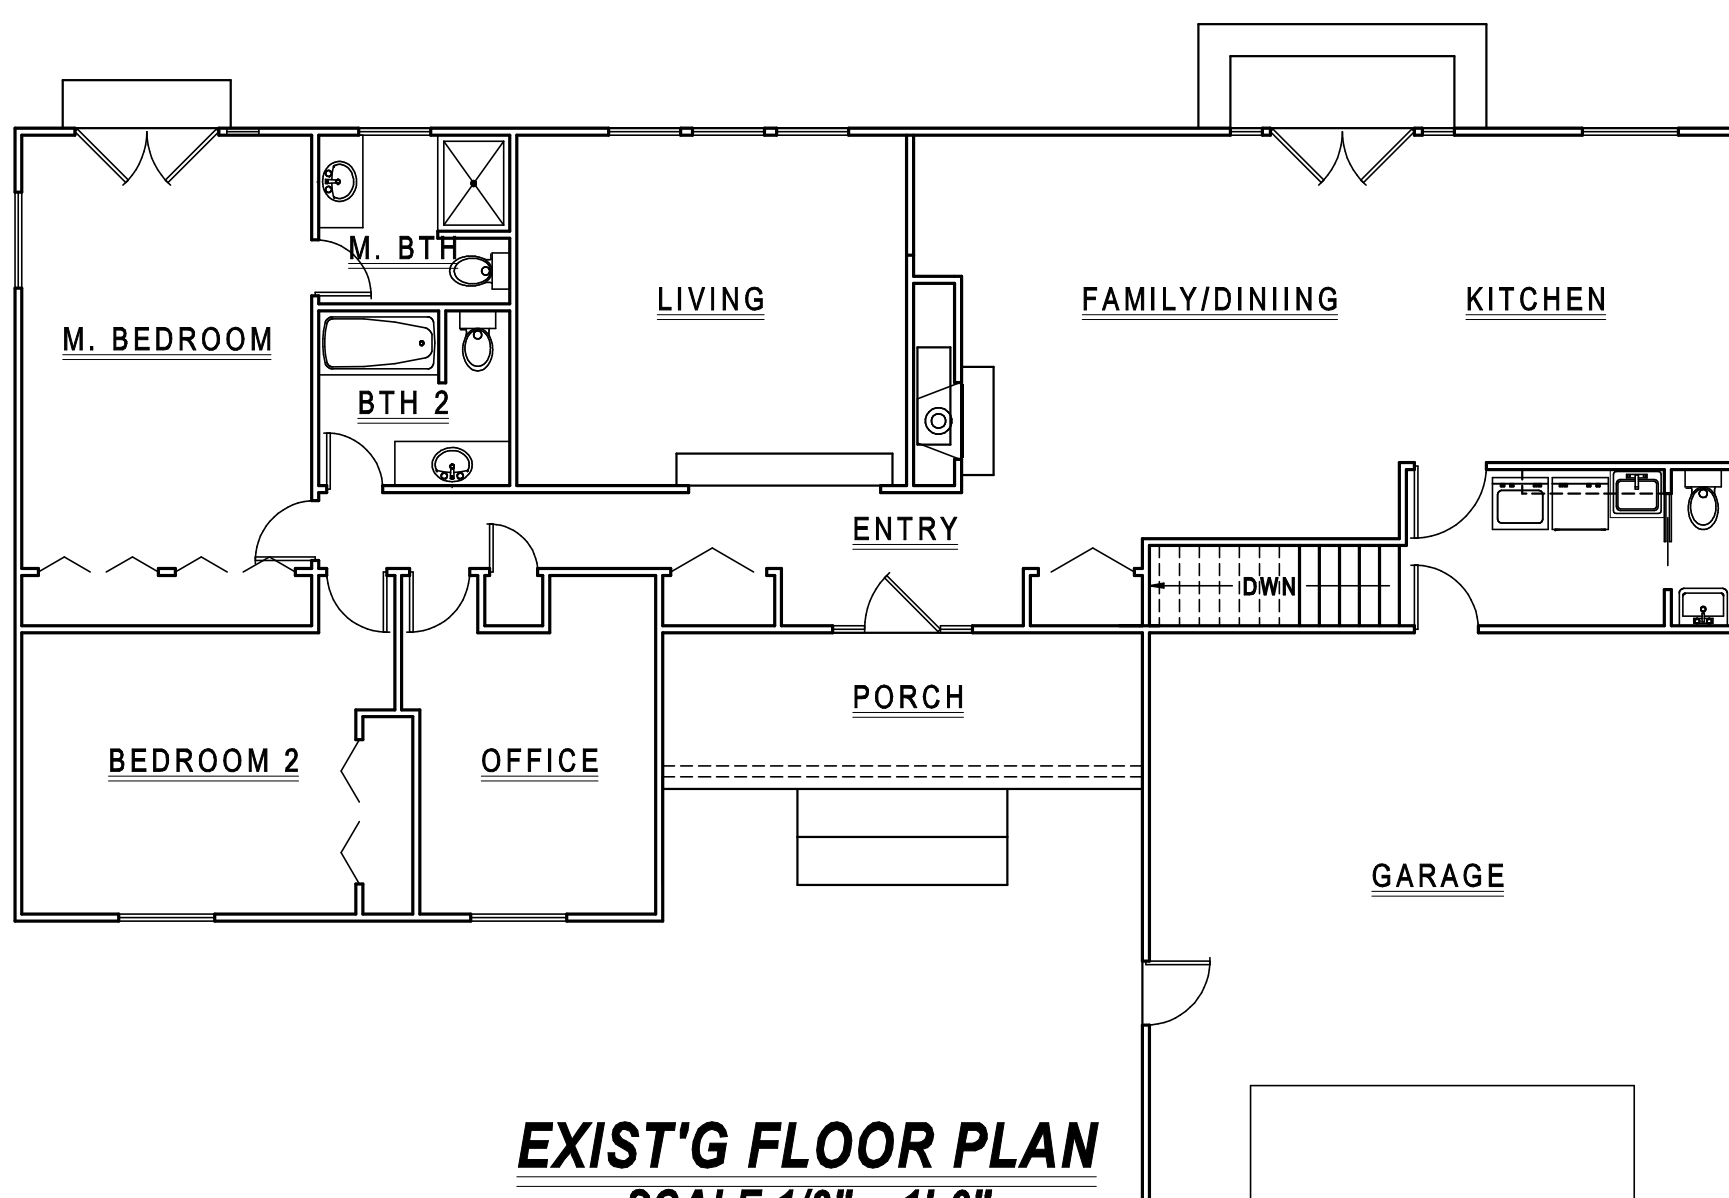


EXIST'G FLOOR PLAN
SCALE 1/8" = 1'-0"

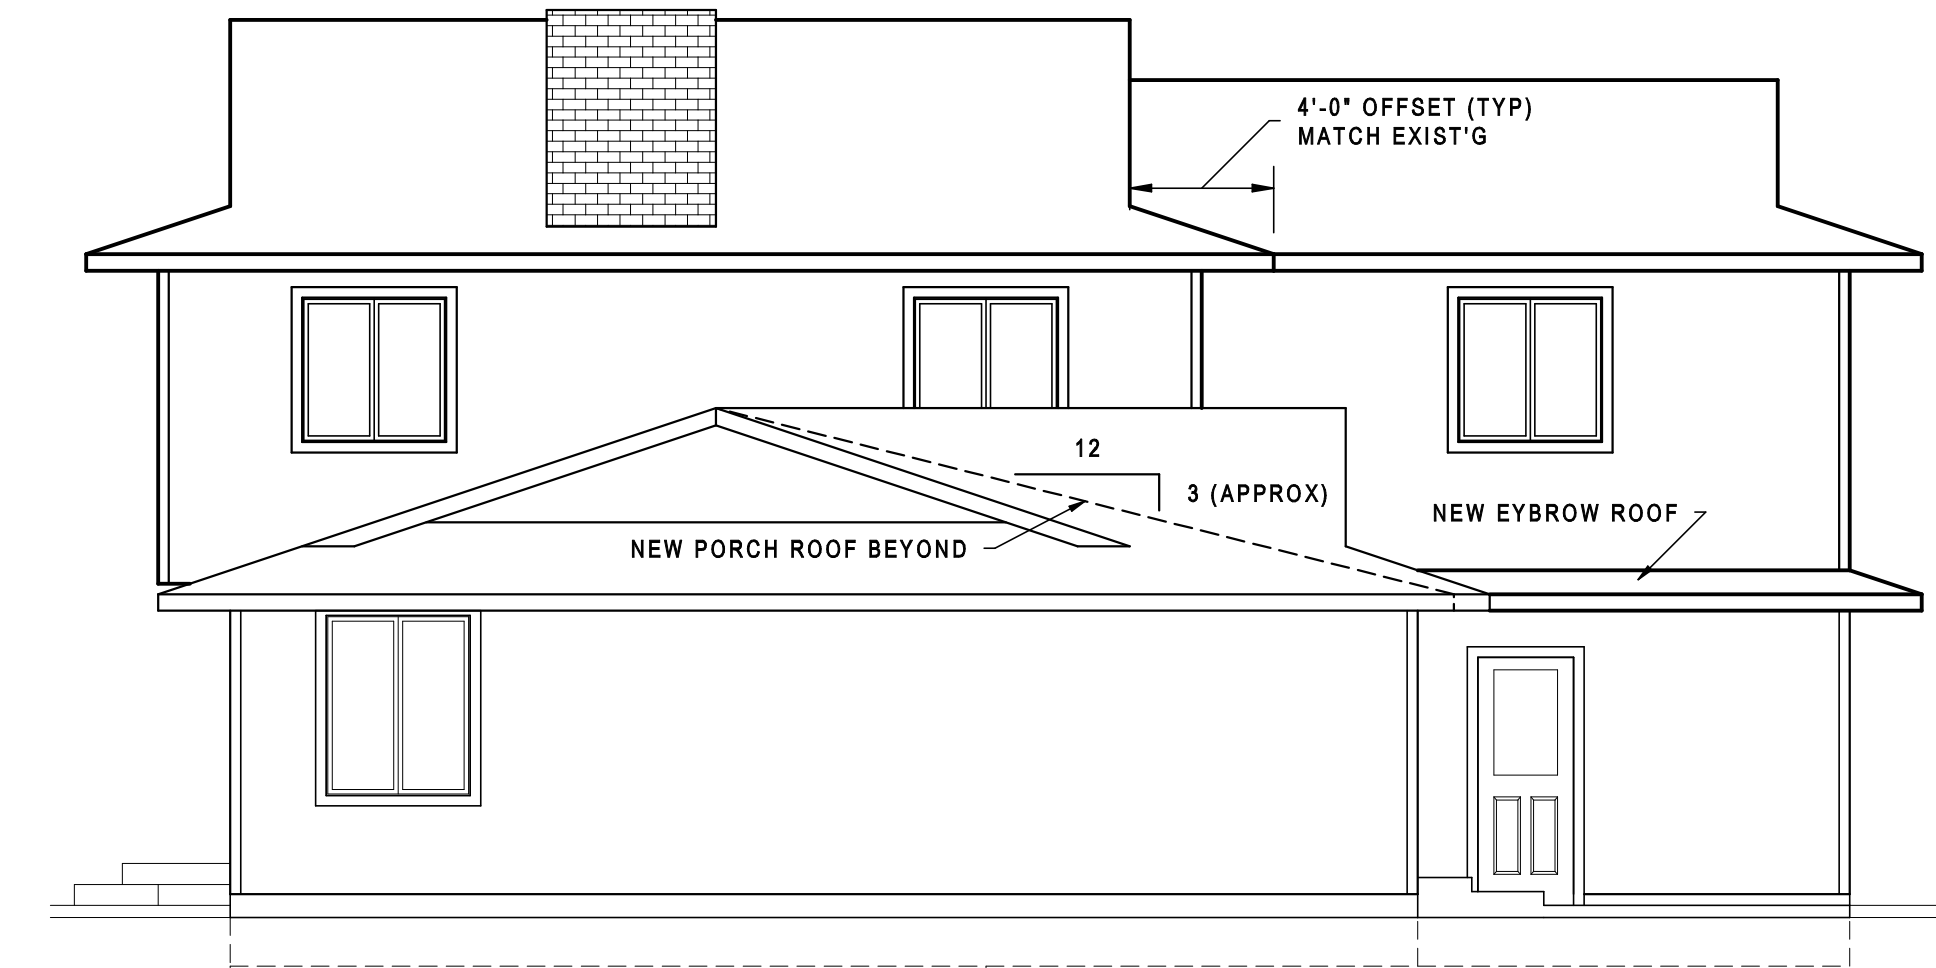


LEFT ELEVATION
SCALE 3/16" = 1'-0"

BASEMENT FOUNDATION BEYOND

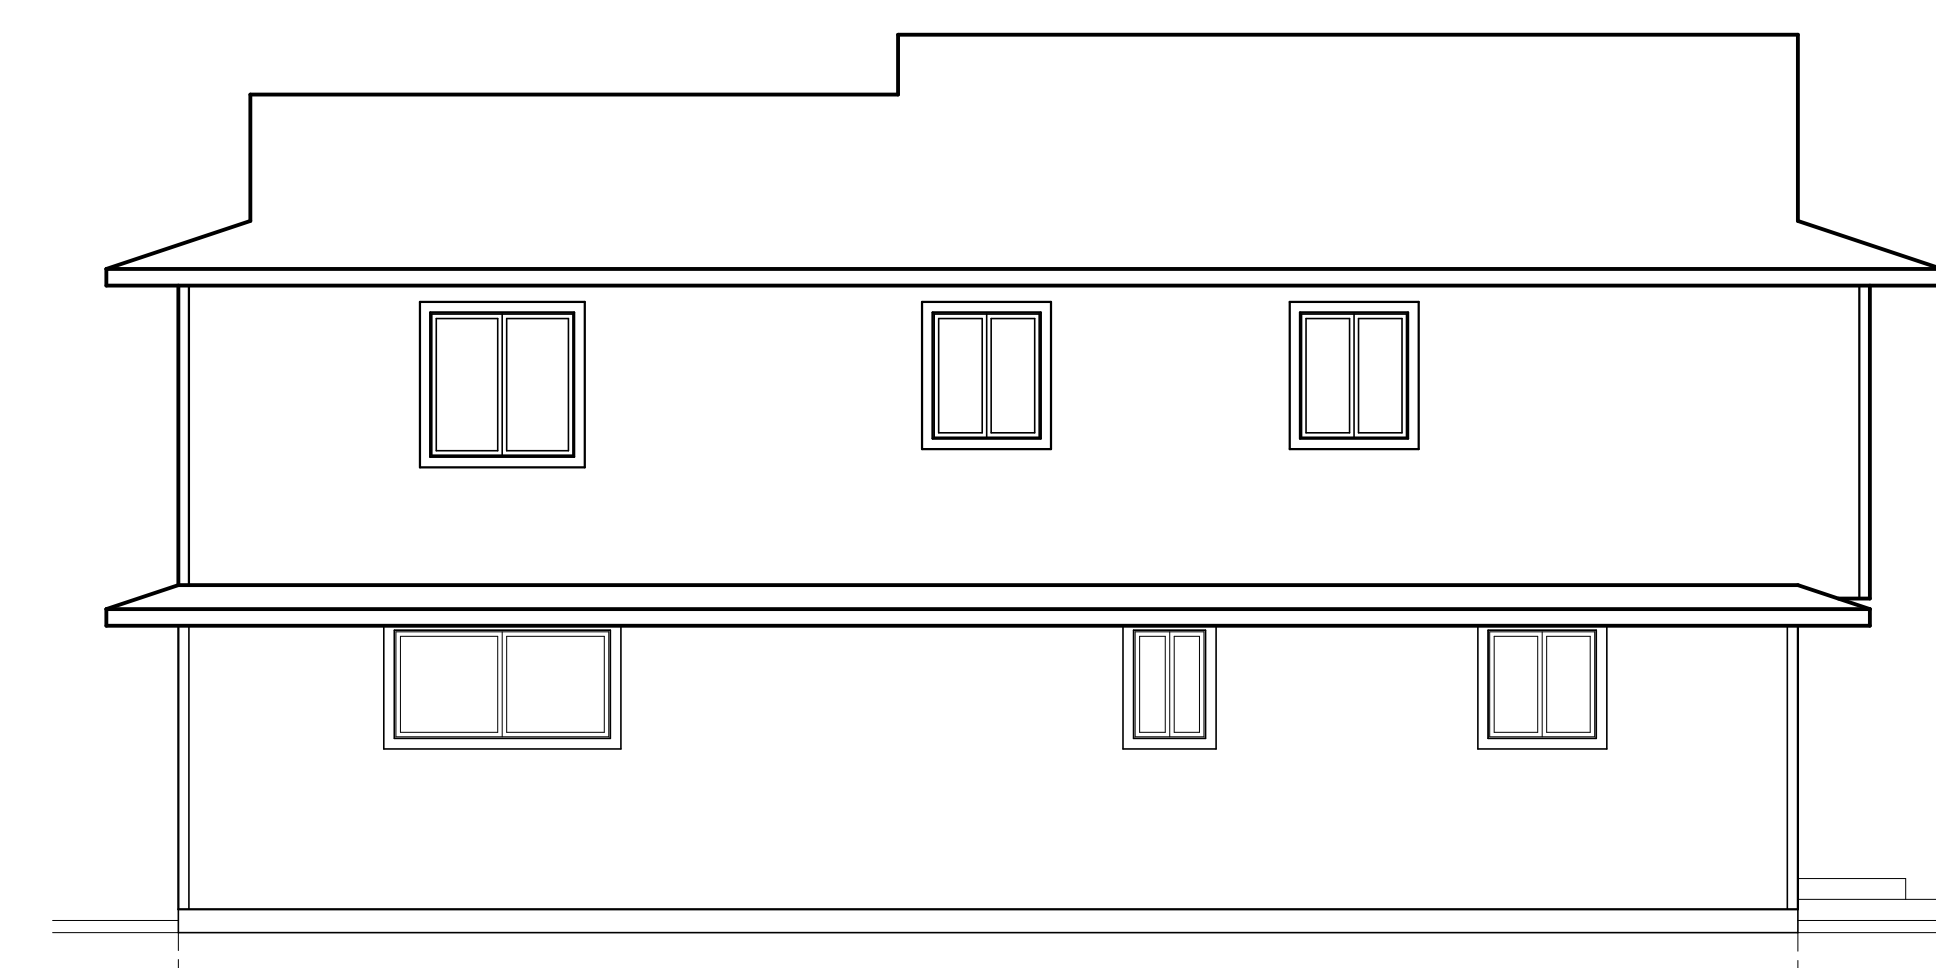

RIGHT ELEVATION
SCALE 3/16" = 1'-0"





BASEMENT FOUNDATION







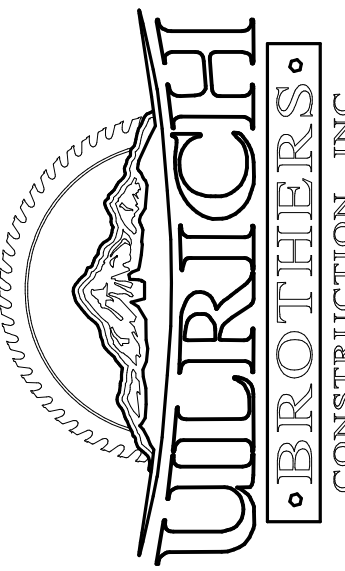


ULRICH BROS. CONST. INC.
535 Marilyn St. NE
Albany, OR 97322
(541) 926-4464
CCB# 58349

Scale:	As Noted
Date:	08/02/23
Drawn By:	C. Ulrich
Rev. Date:	

ELEVATIONS / EXIST'G
ZEHR-ADDITION / REMODEL
MILTON-FREE WATER

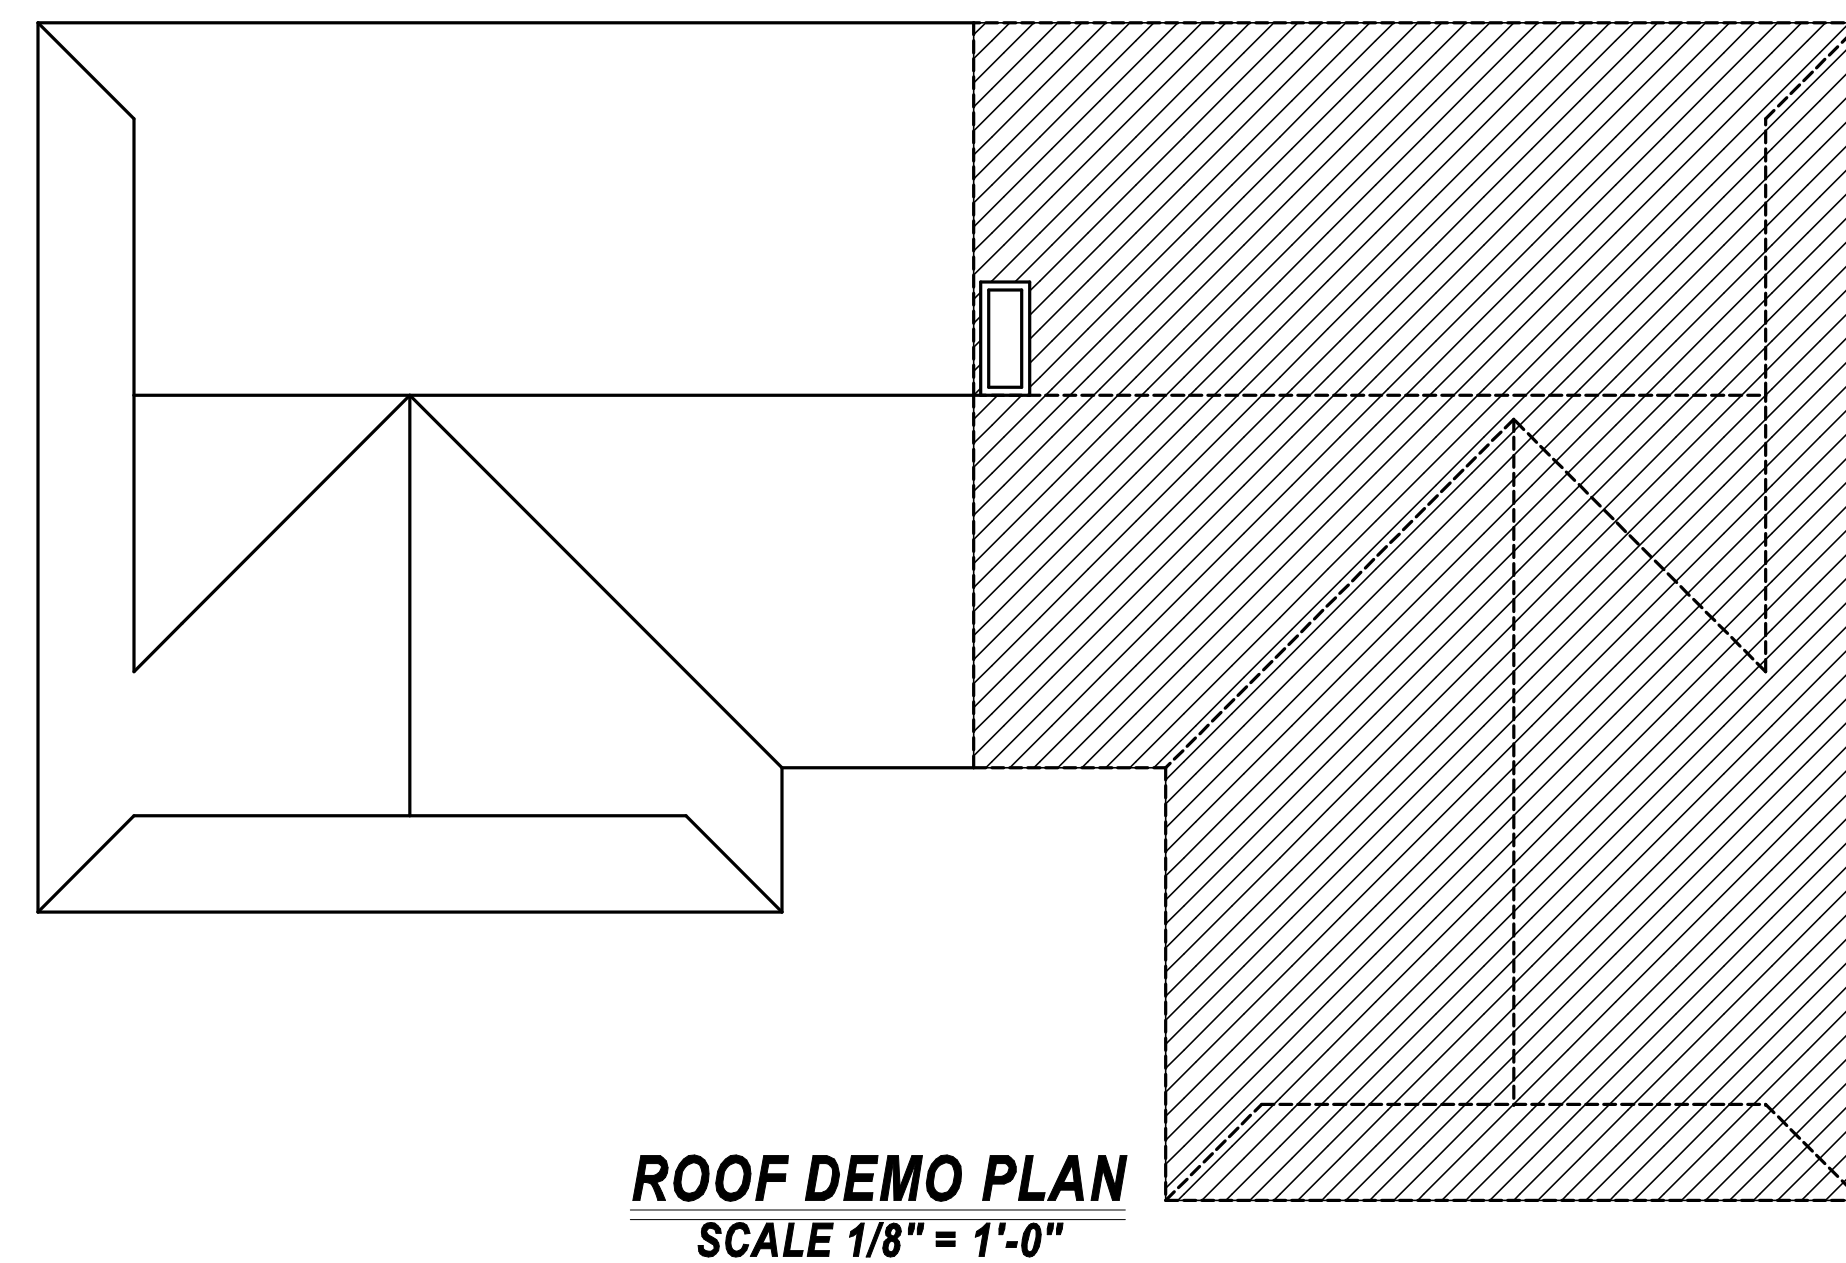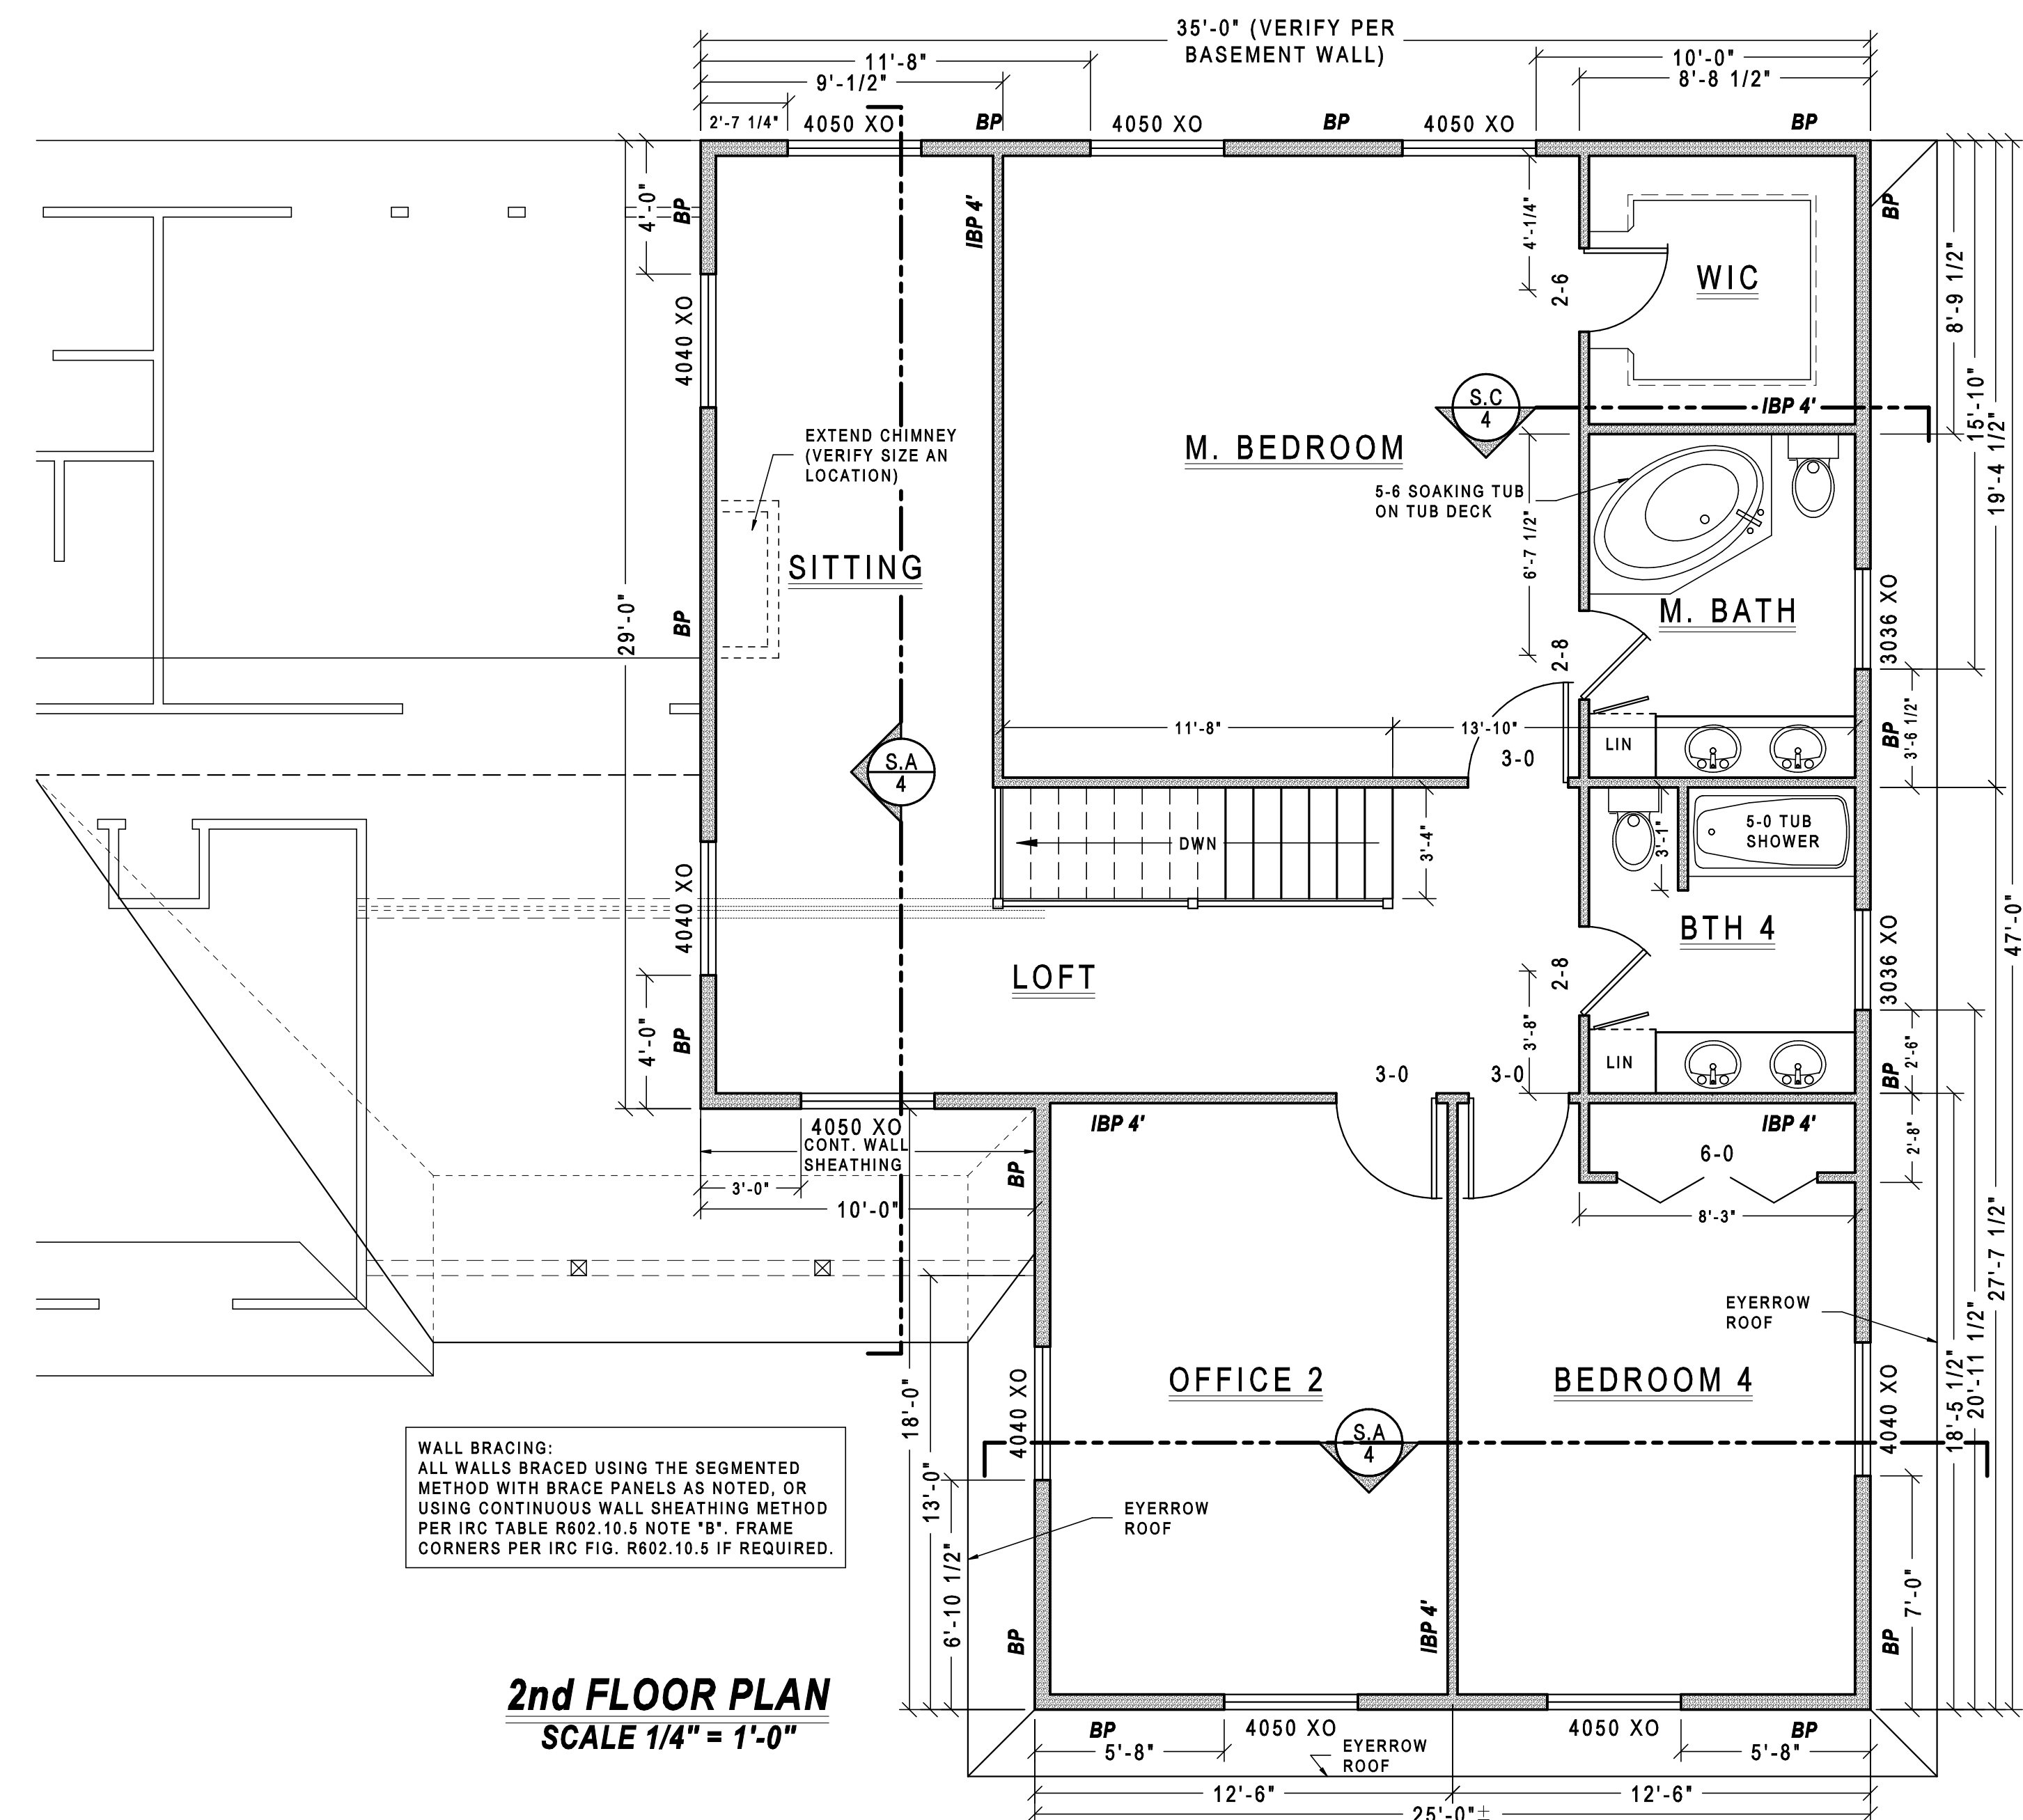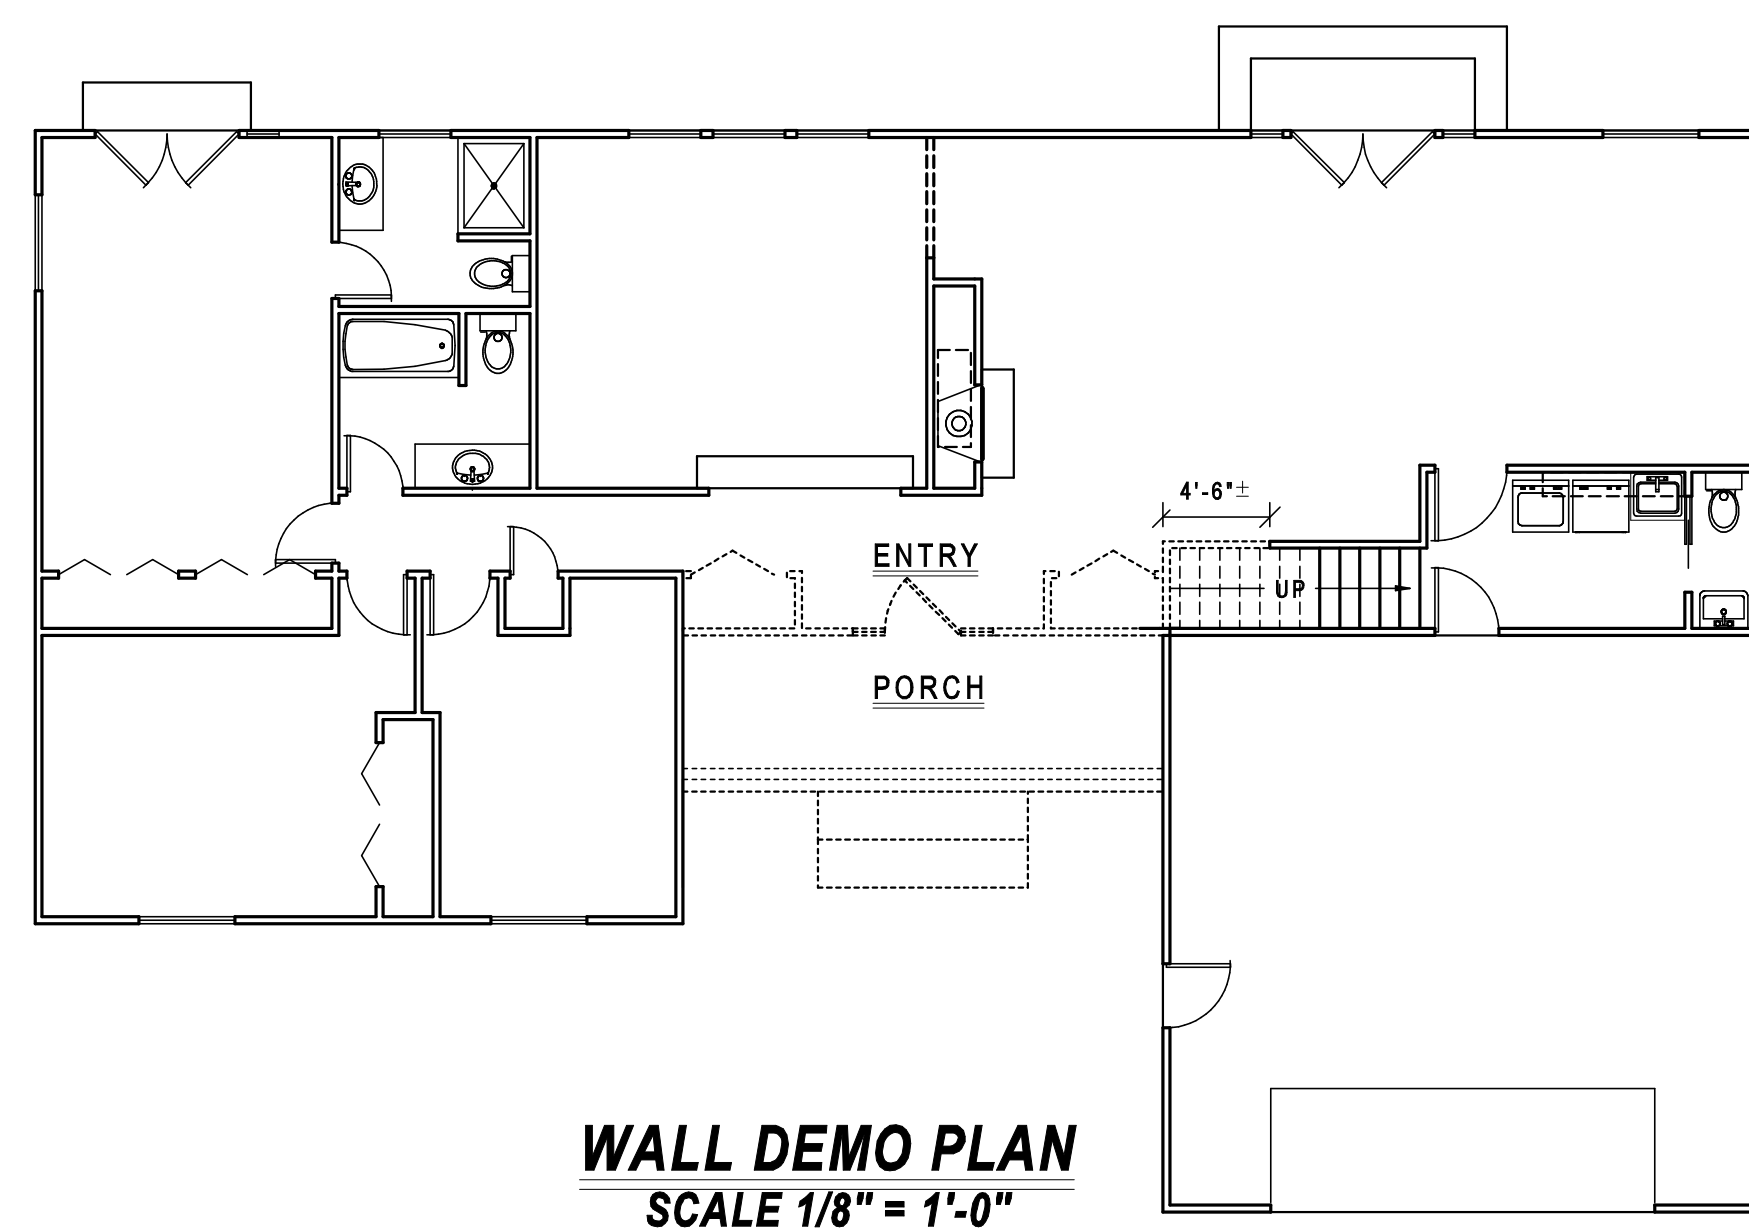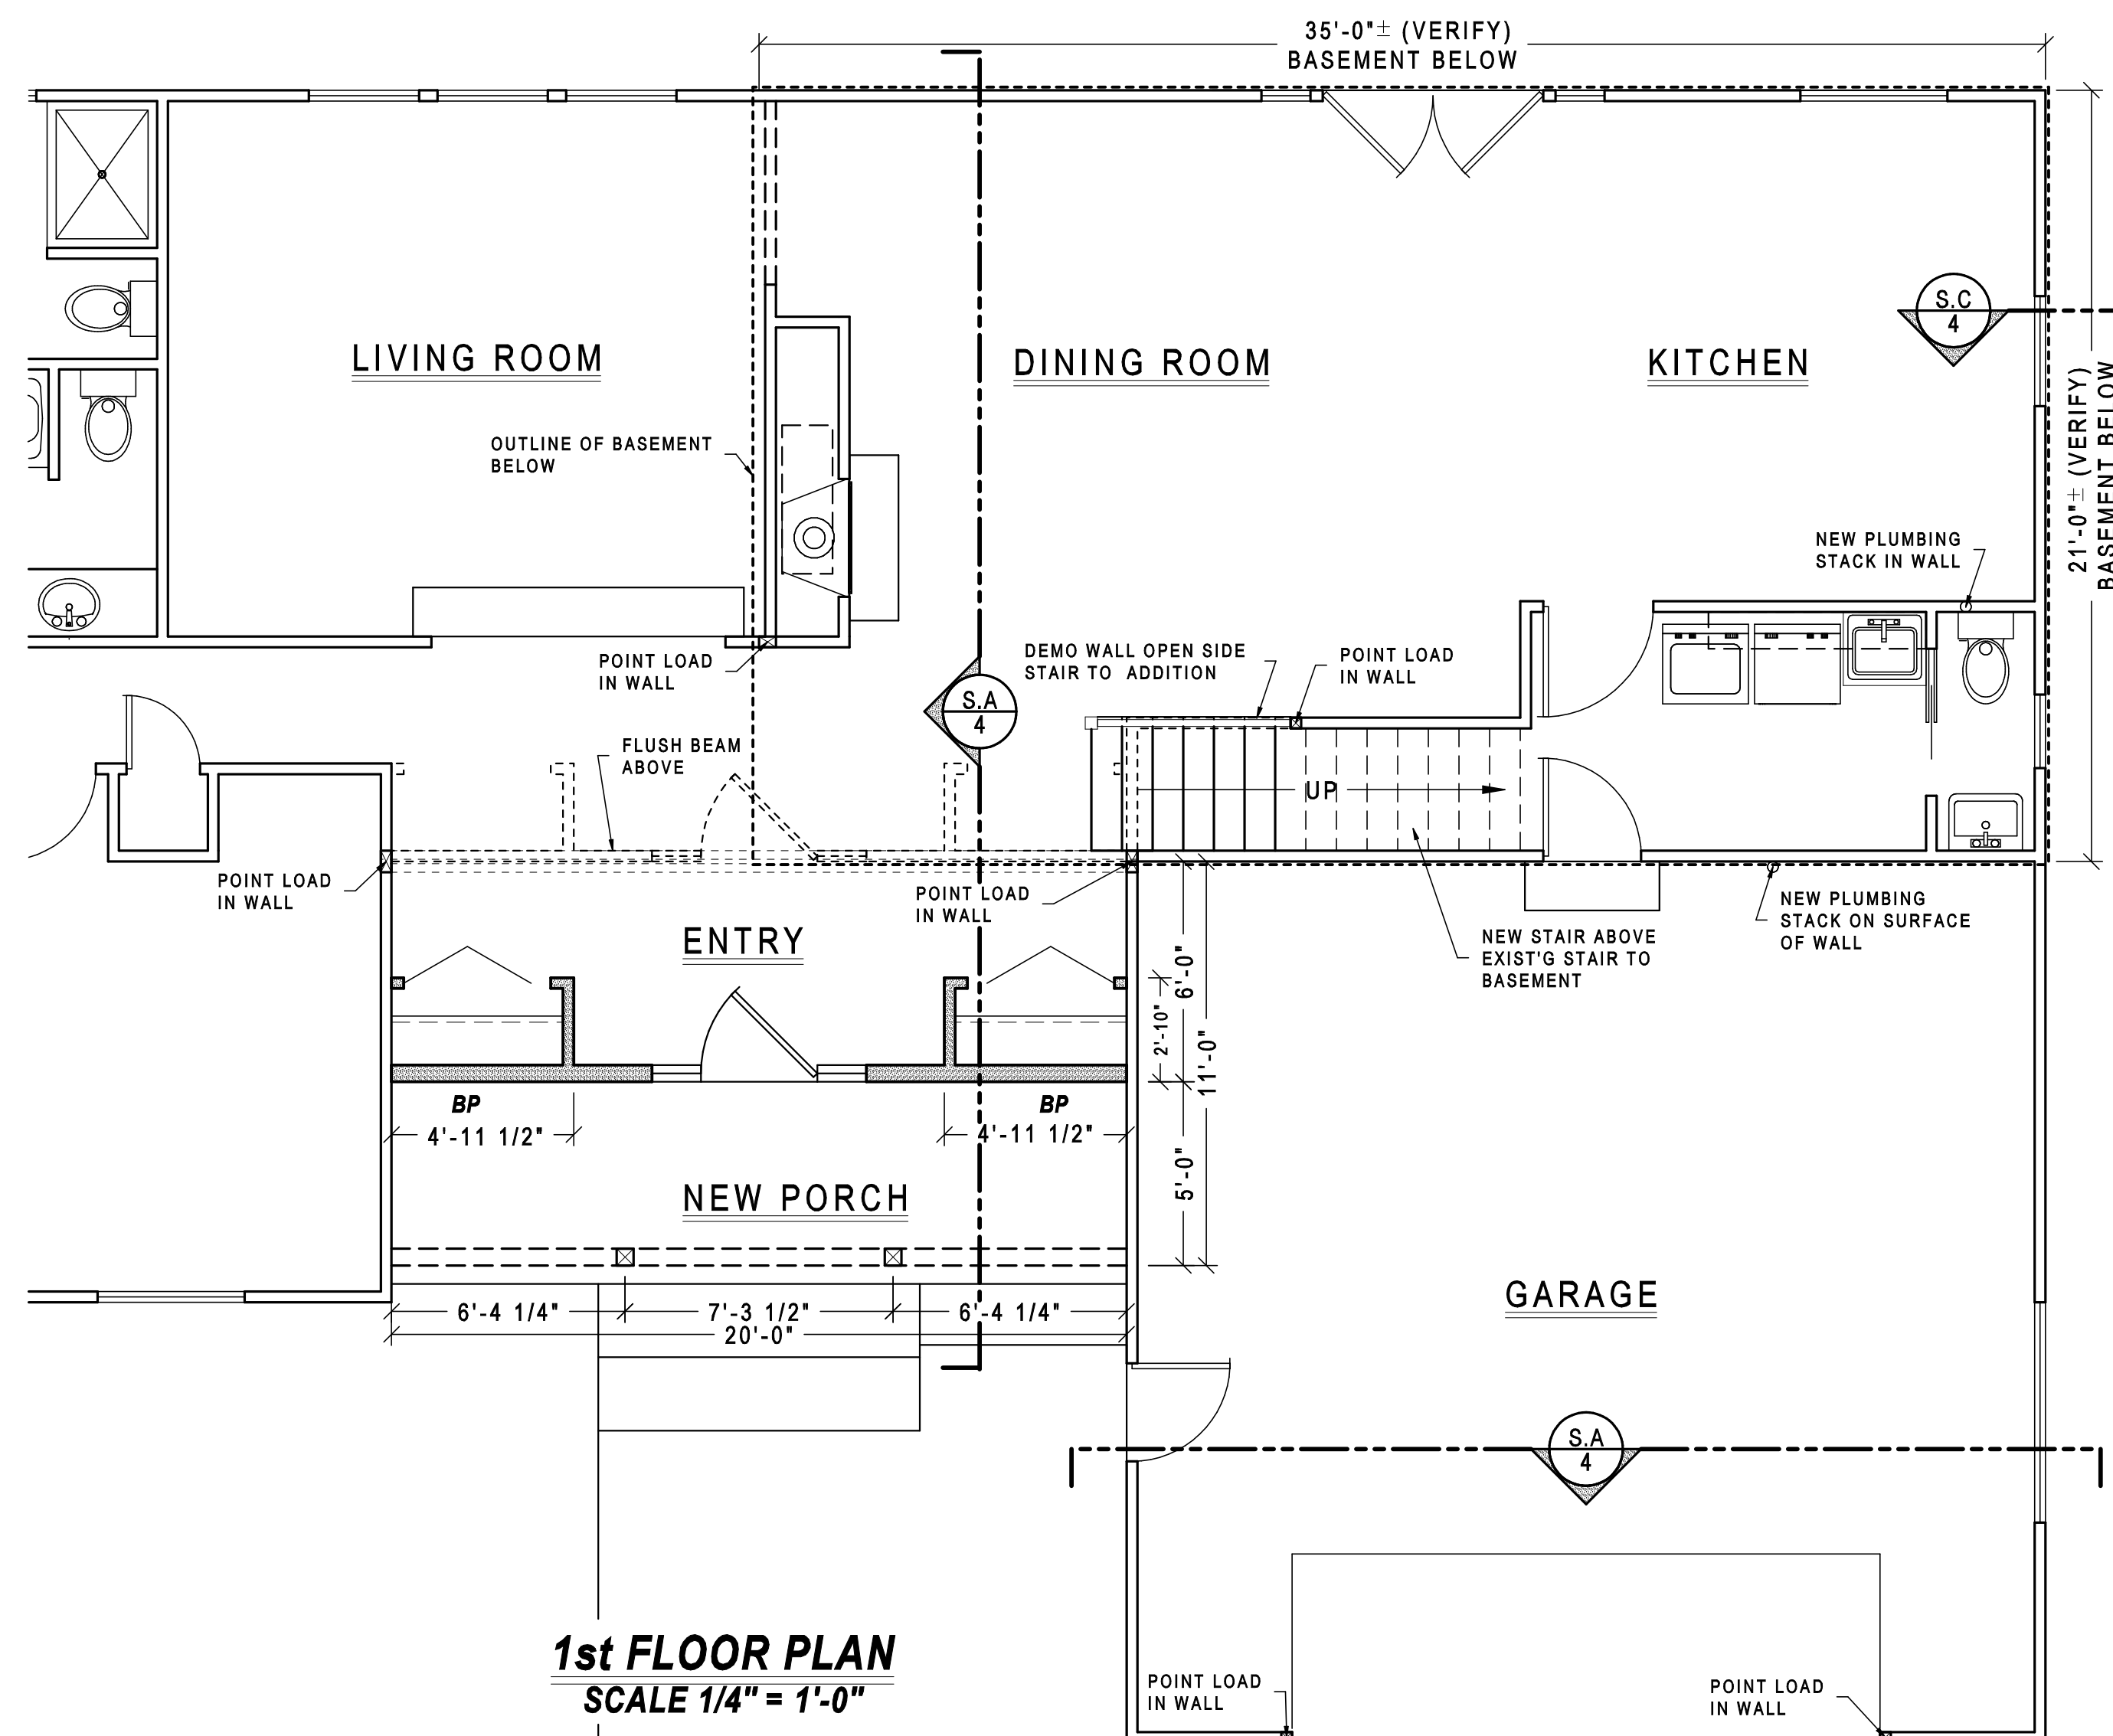

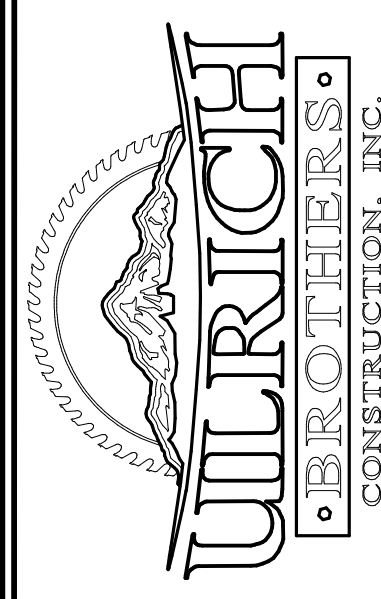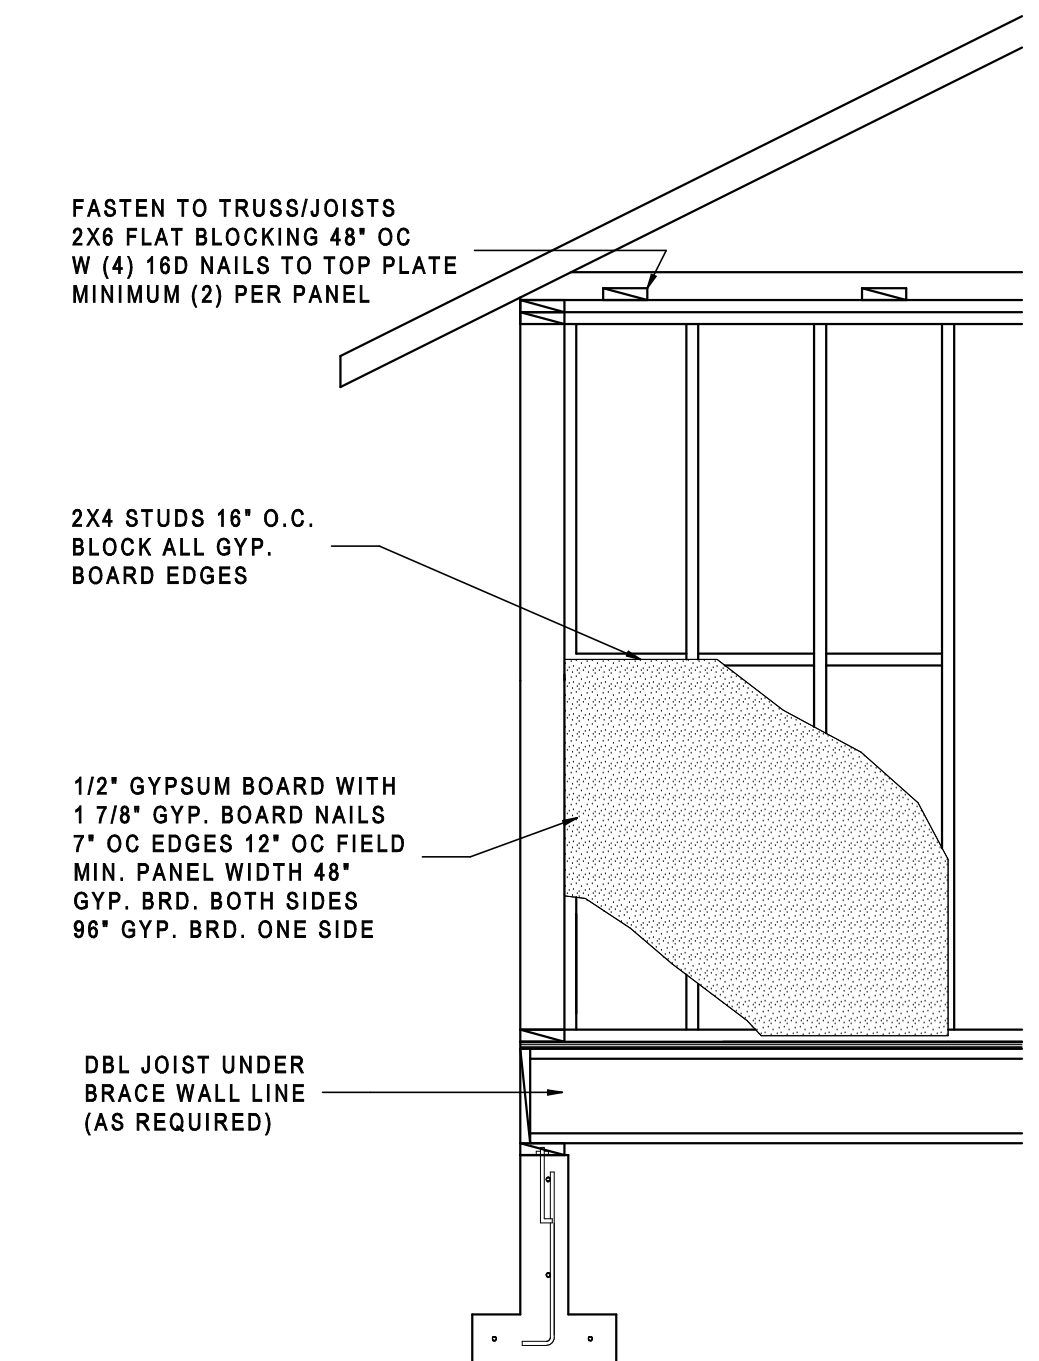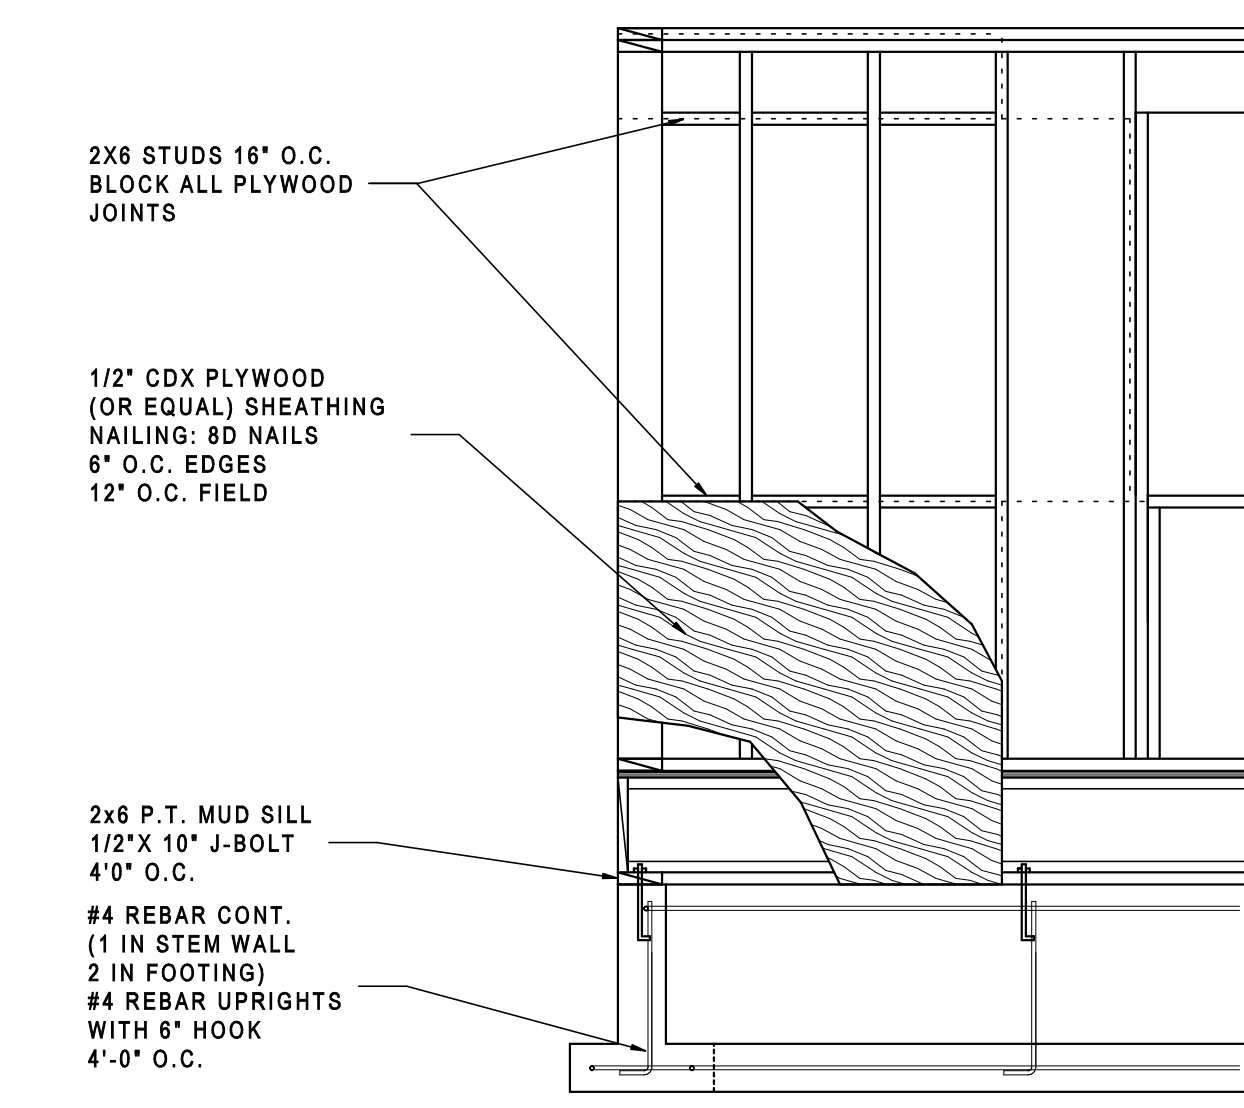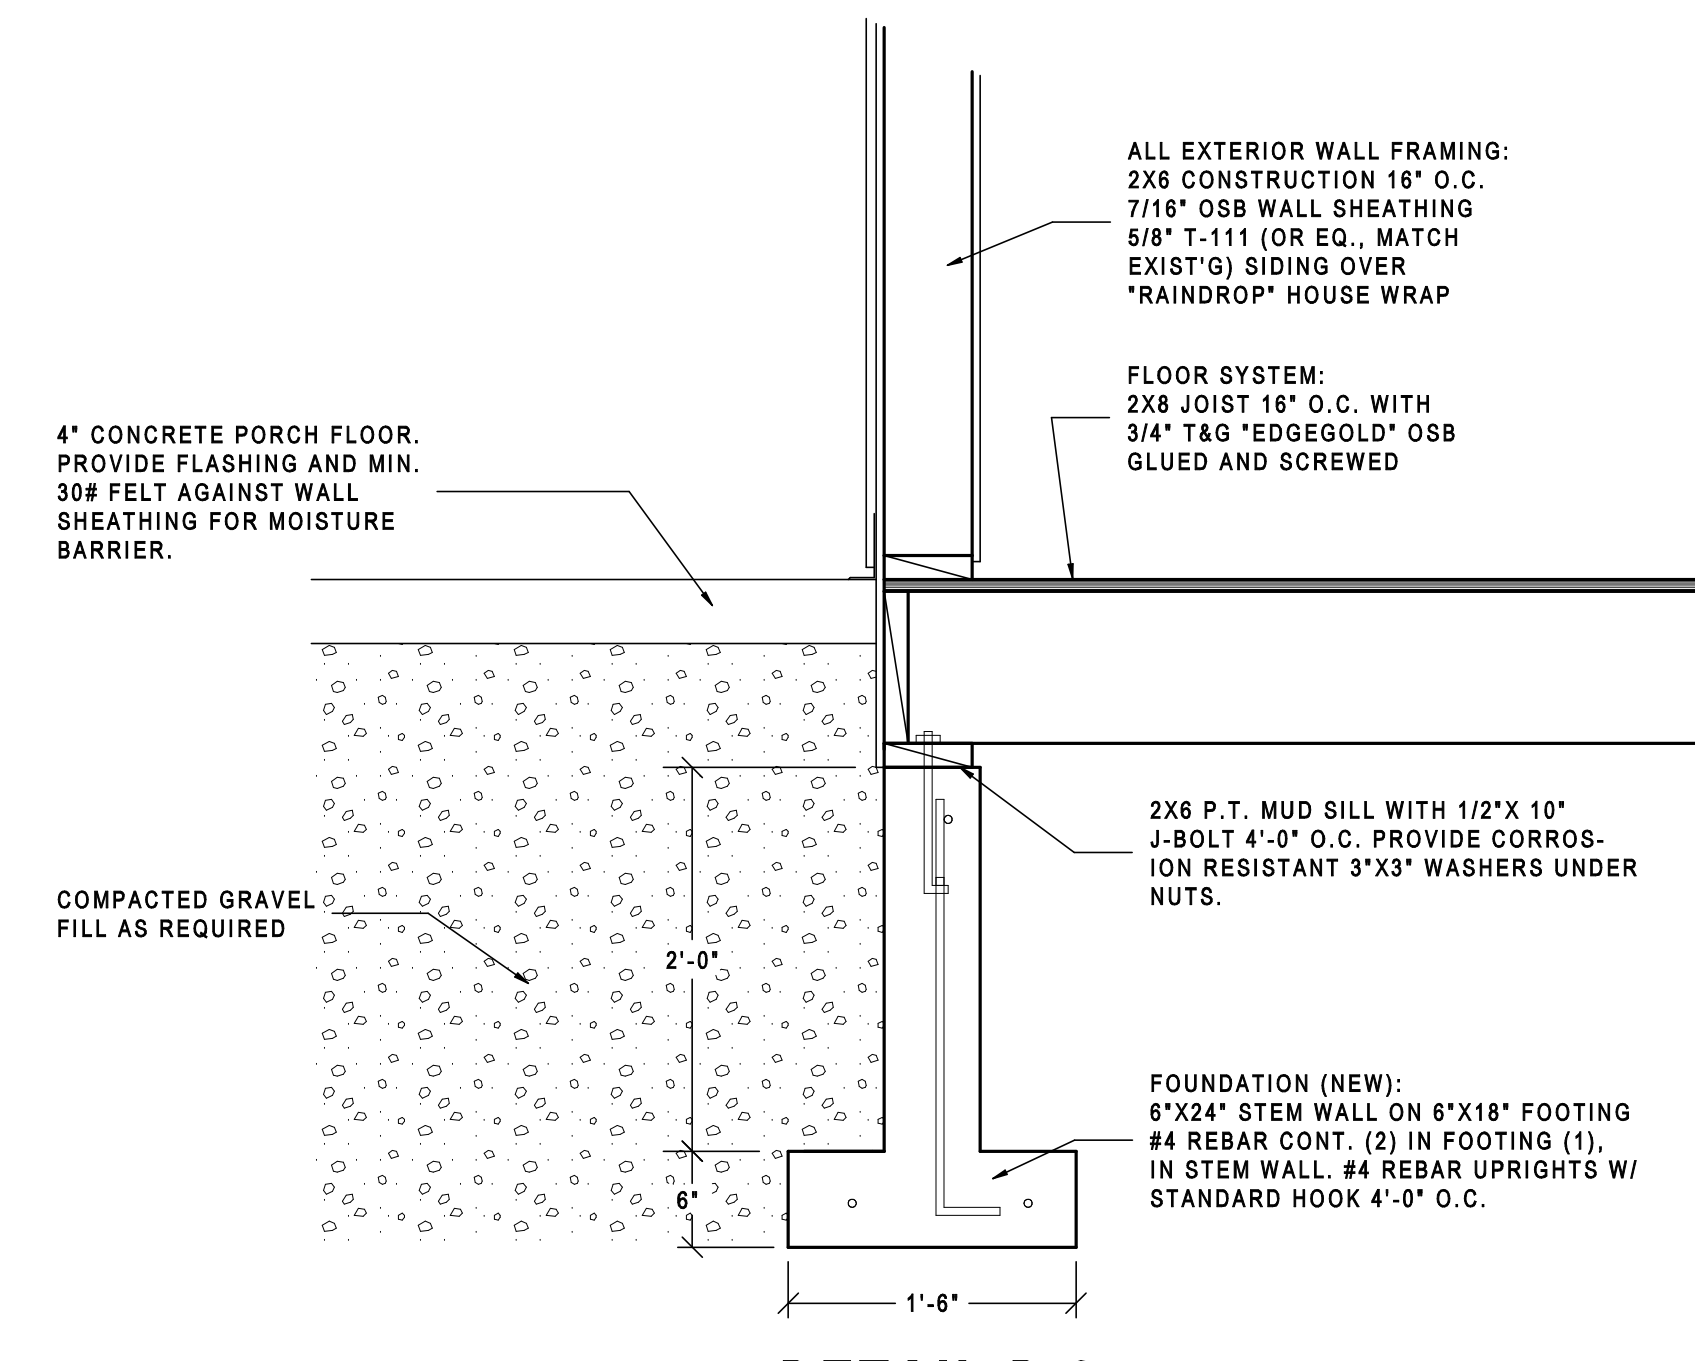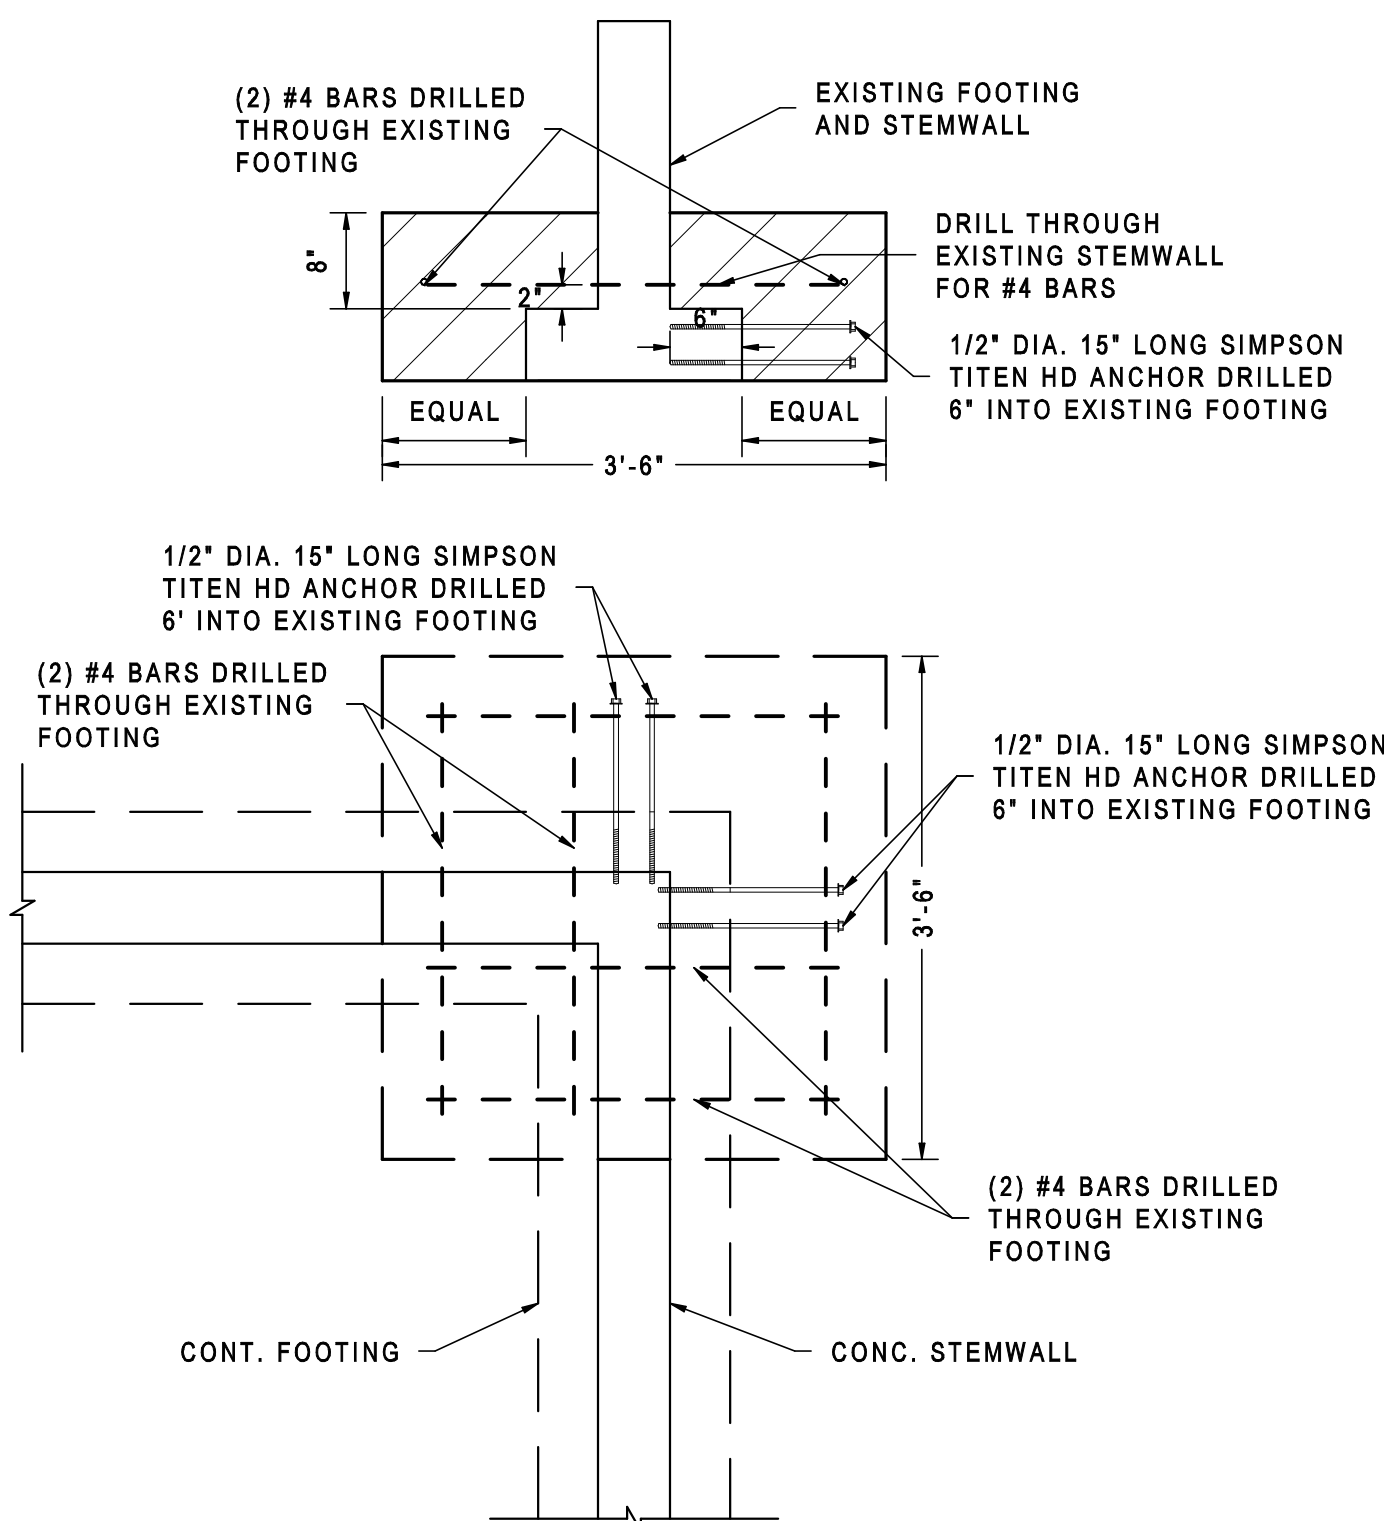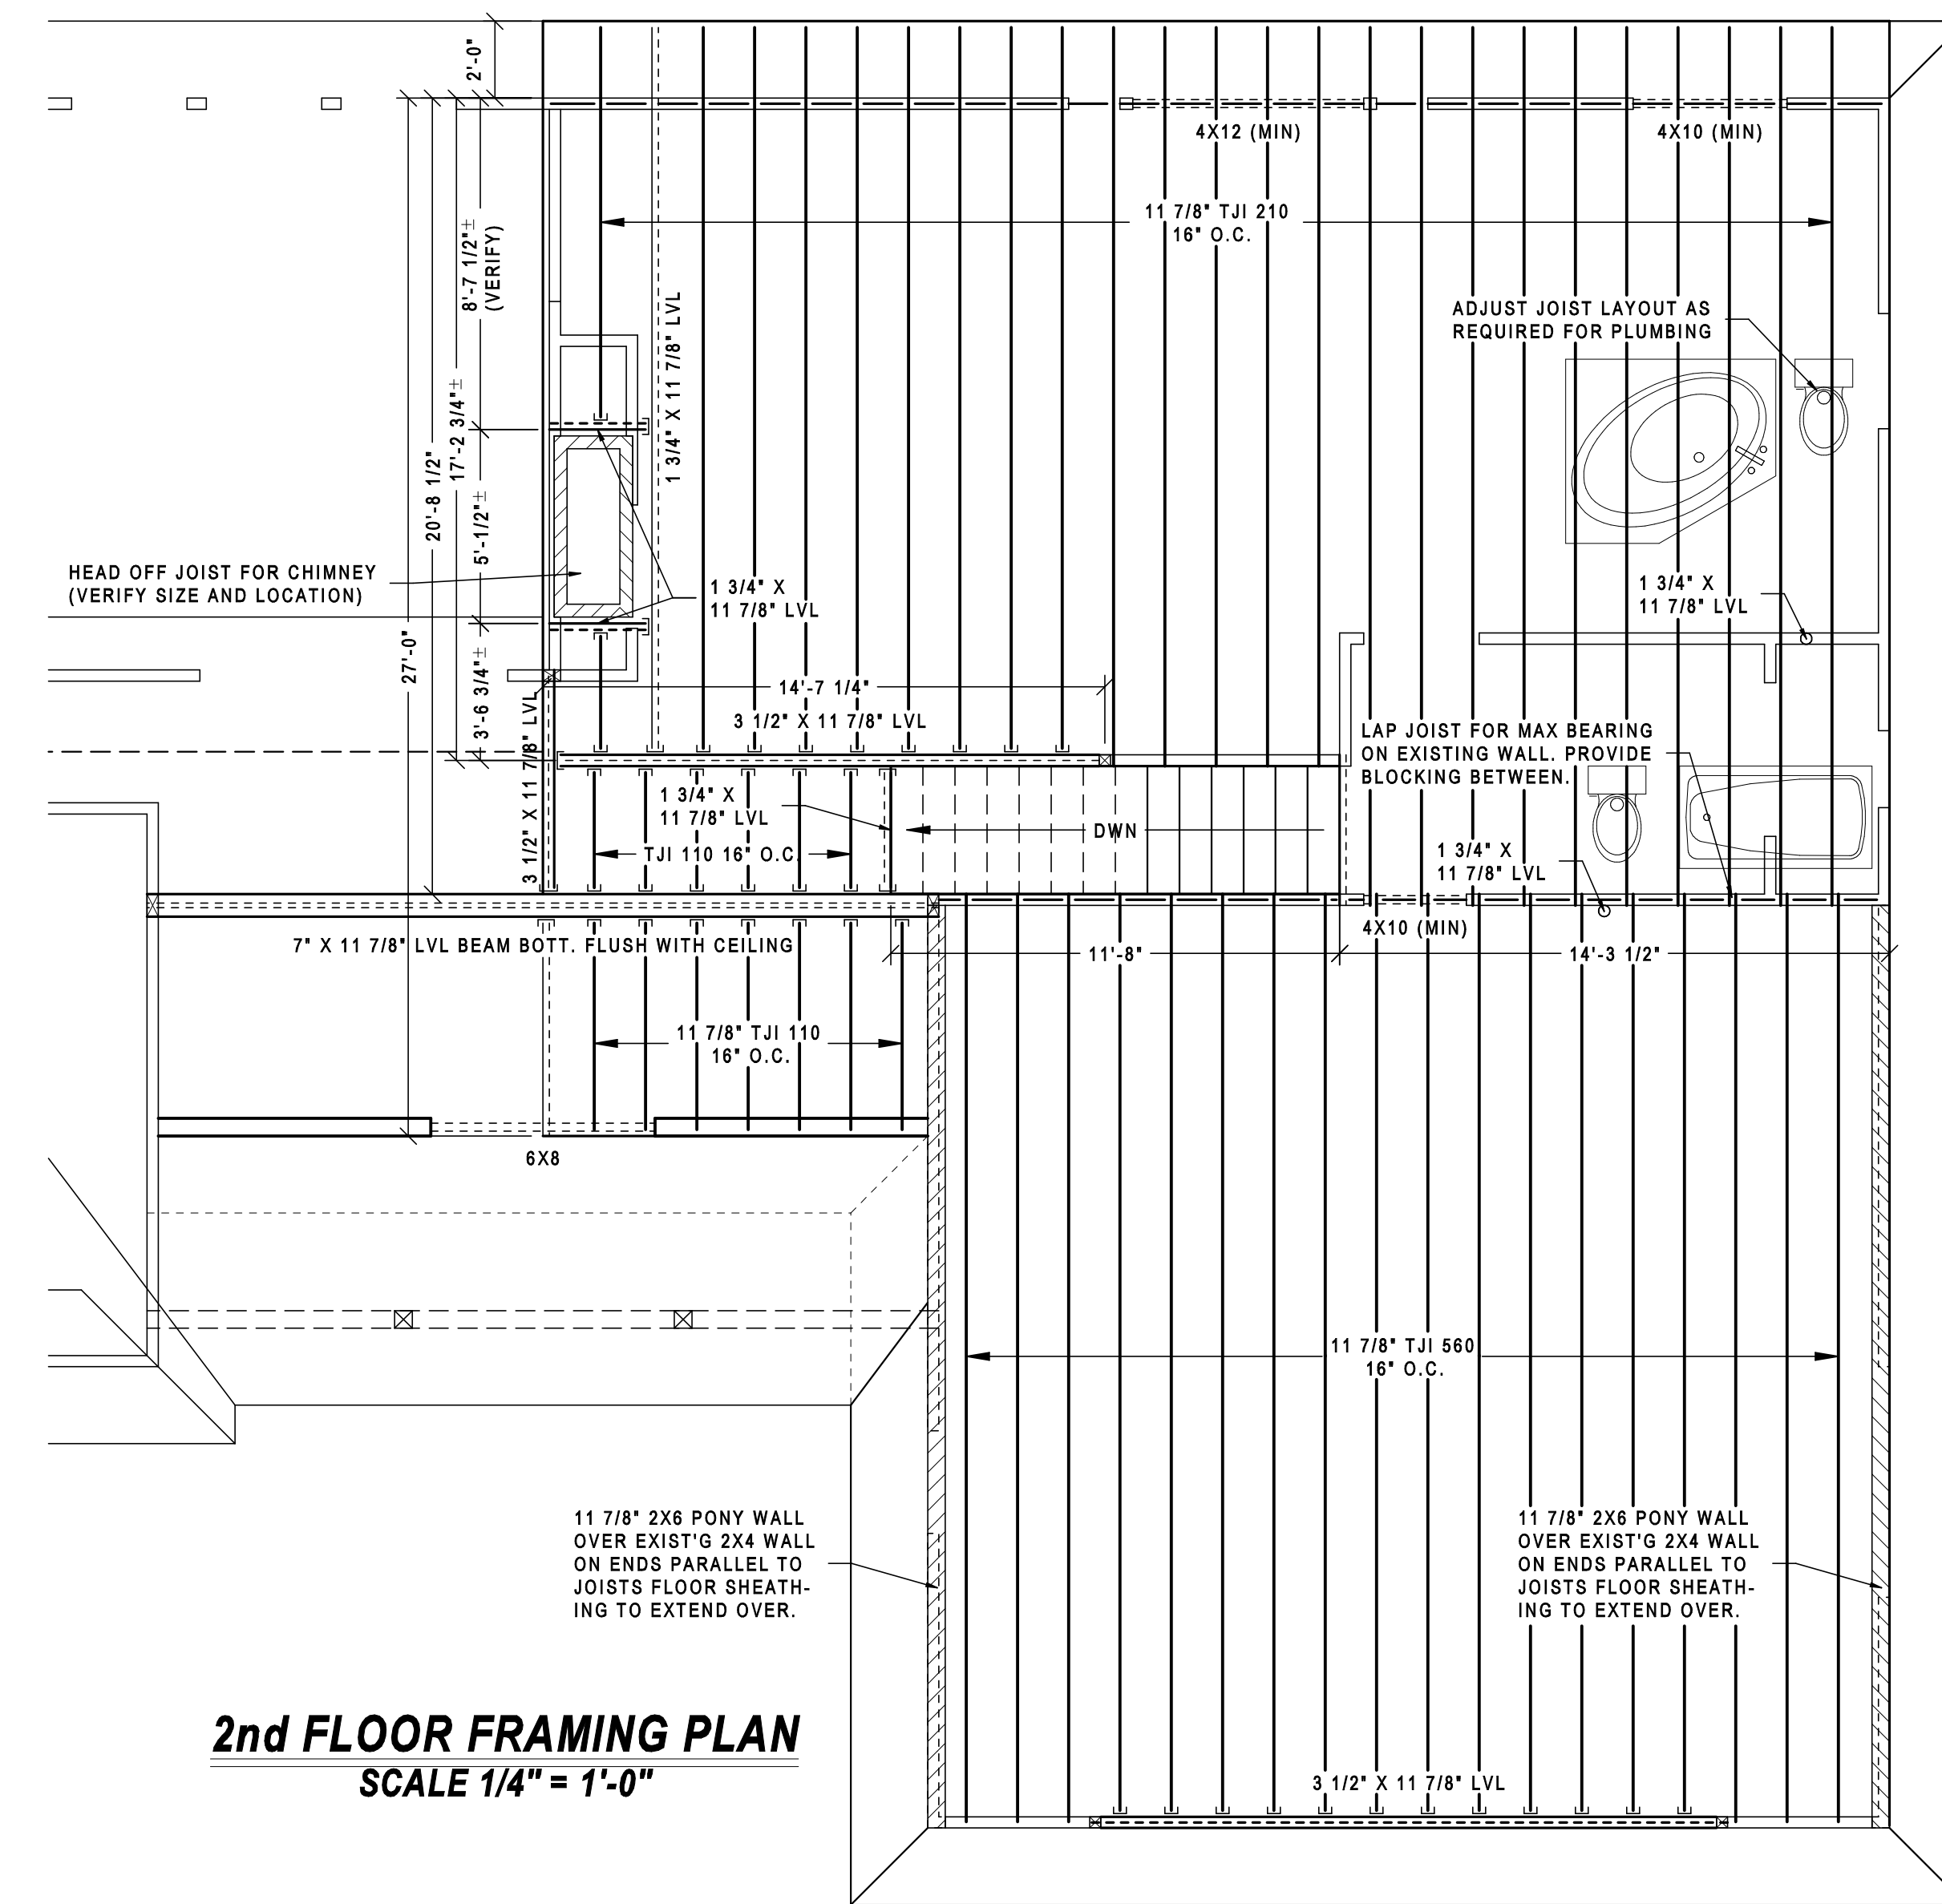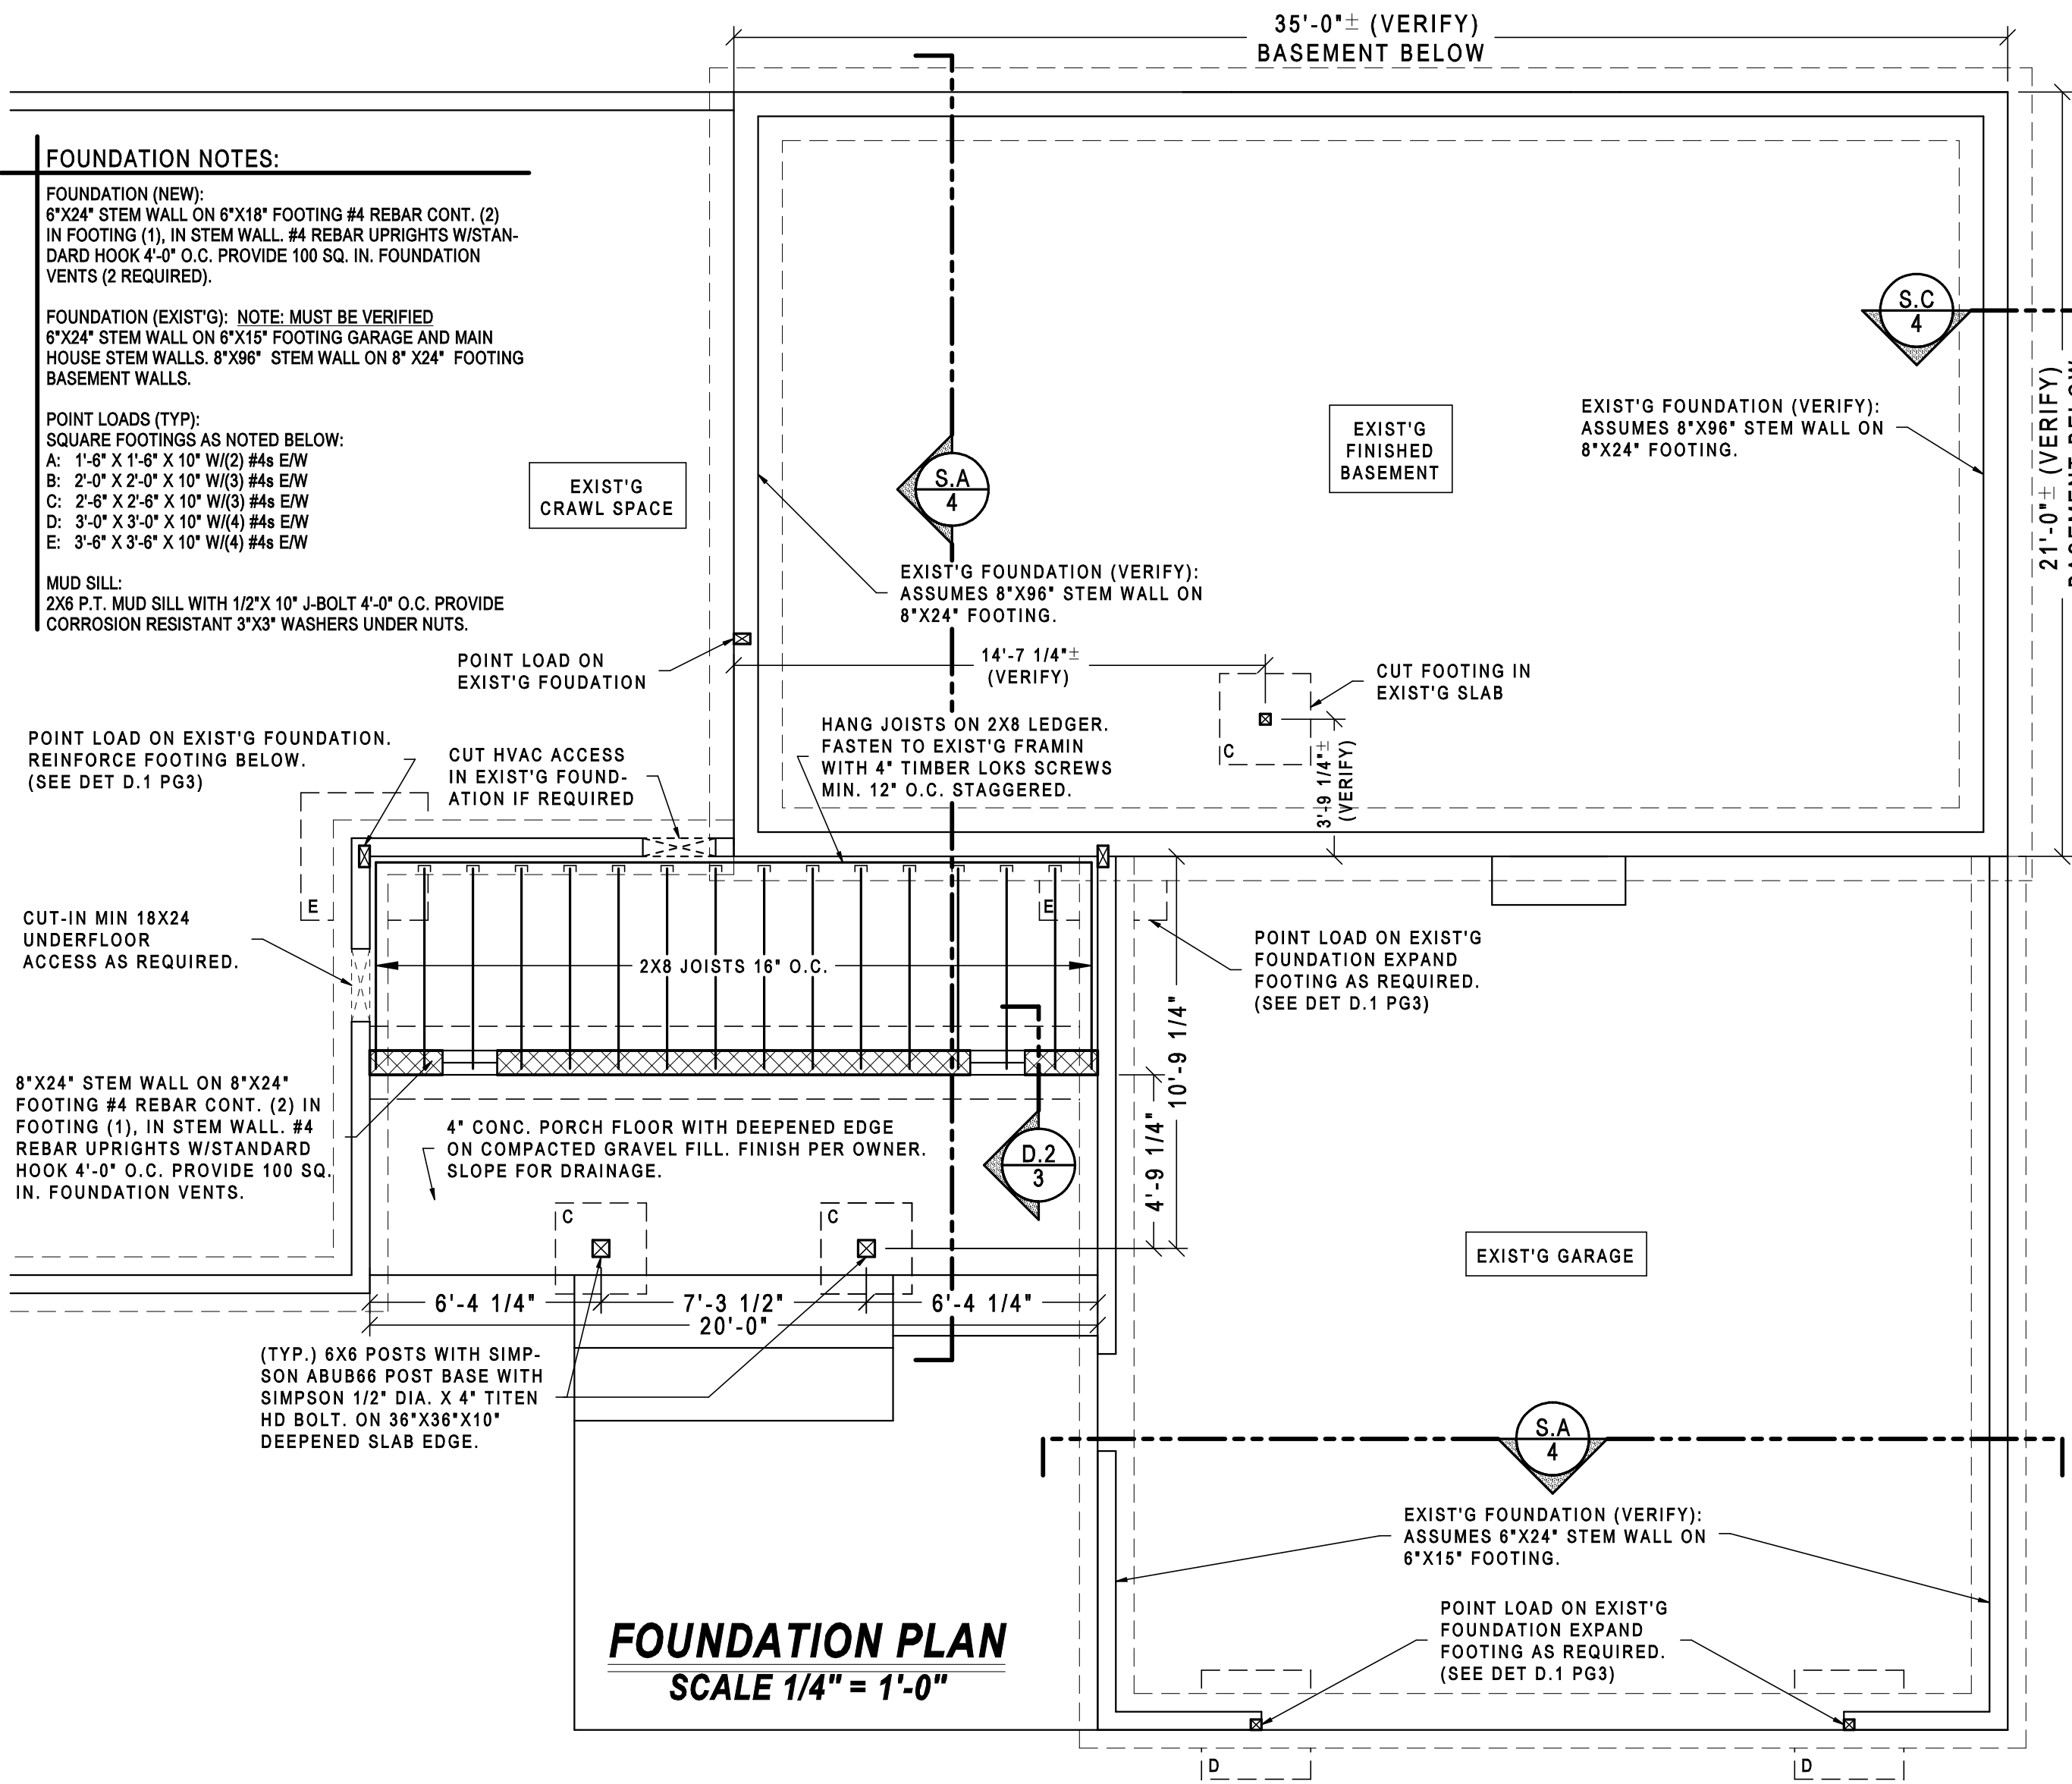

ULRICH BROS. CONST. INC.
 535 Marilyn St. NE
 Albany, OR 97322
 (541) 926-4464
 CCB# 58349

Scale:	As Noted
Date:	08/02/23
Drawn By:	C. Ulrich
Rev. Date:	

FOUND / FLOOR FRAMING / DETAILS
ZEHR-ADDITION / REMODEL
 MILTON-FREE WATER

